



NRO-PLA-Z0-XX-DR-L-004001 (1)

Edited a few seconds ago



Share



MM



Popular



Fill & Sign



Mark up



Edit text



Security



Organize



Explore



32%



Text highlight



Draw




Type



Measure



Add comment

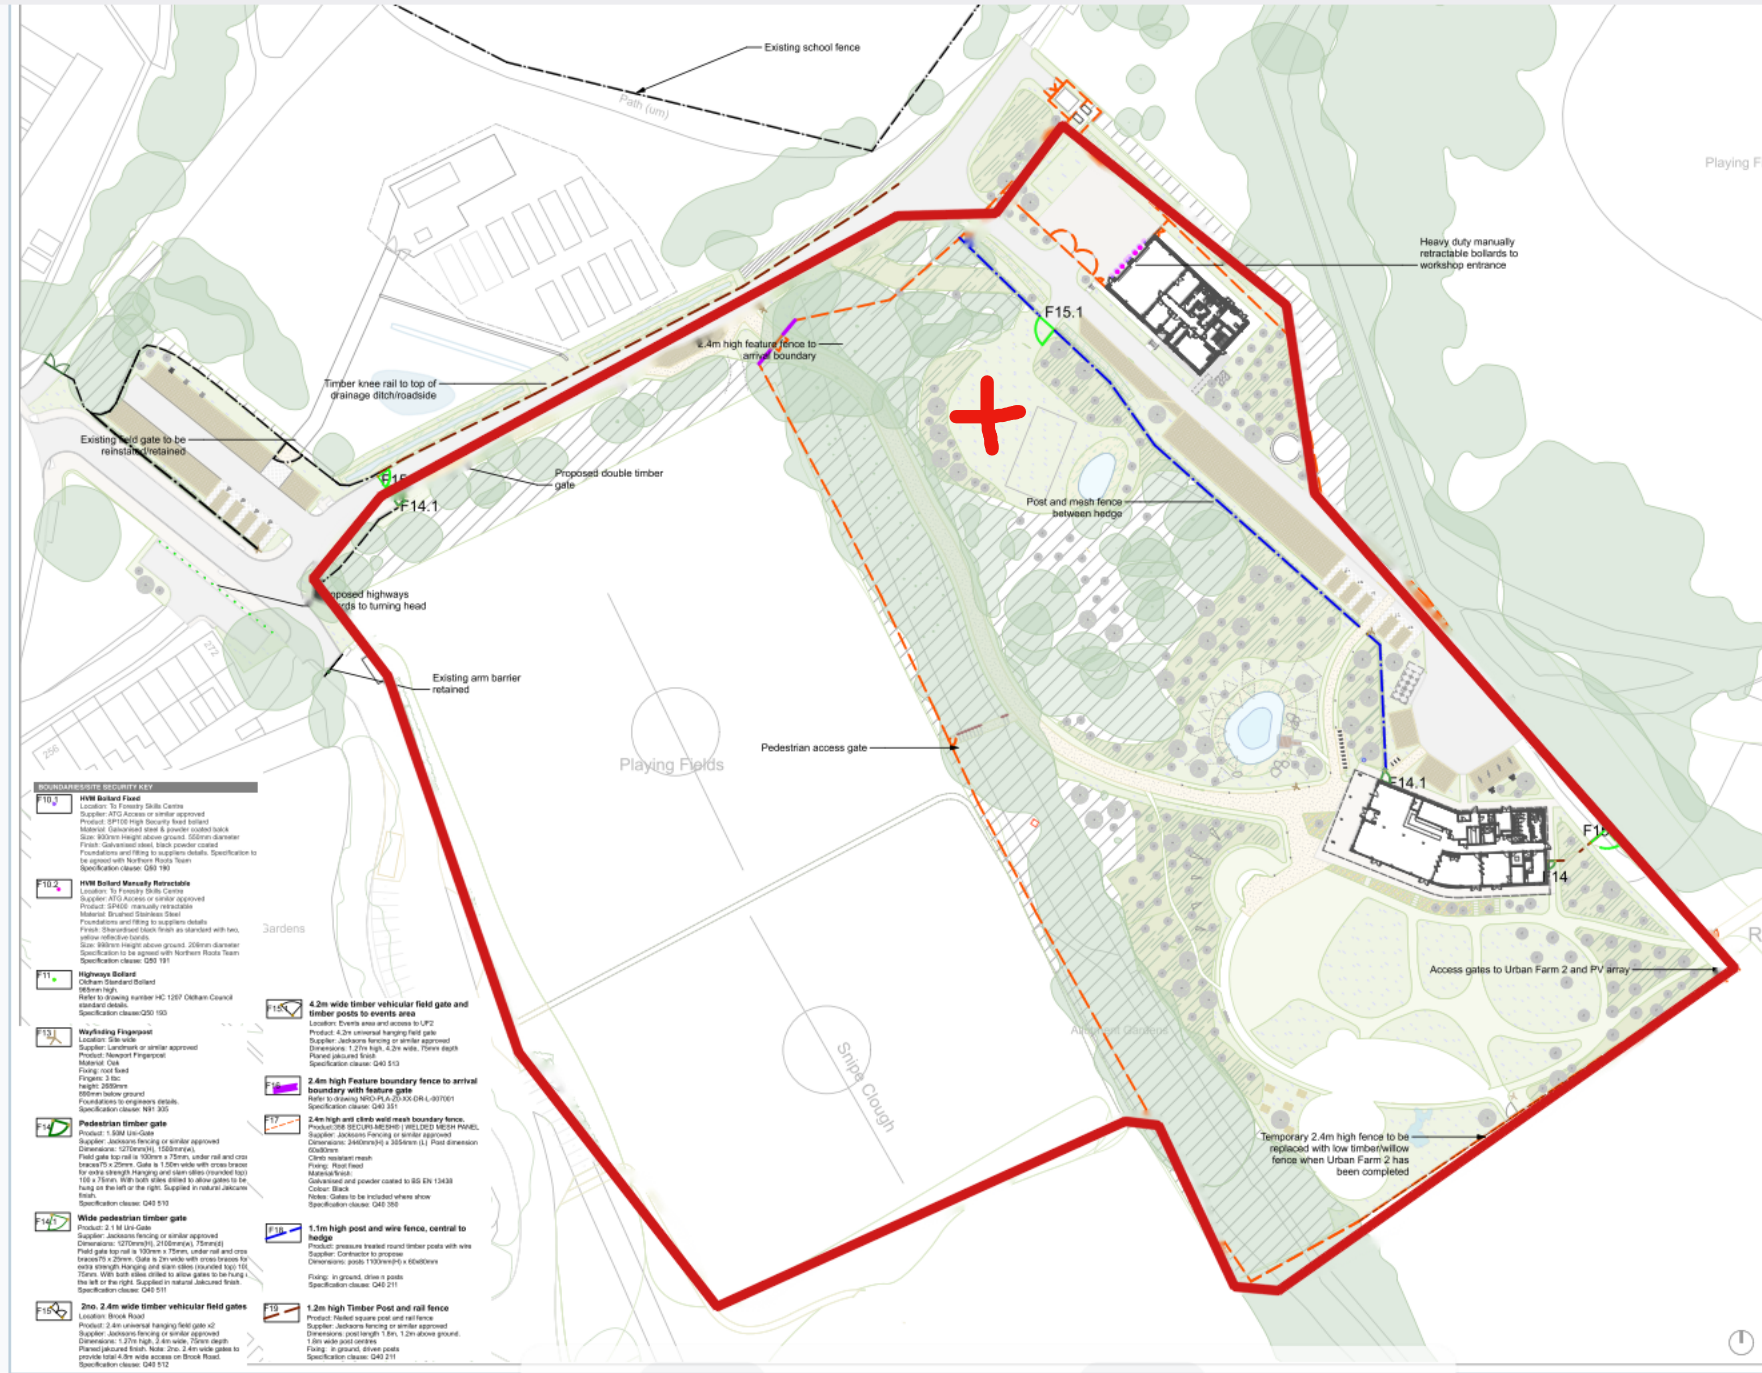


BOUNDARY SITE KEY			






